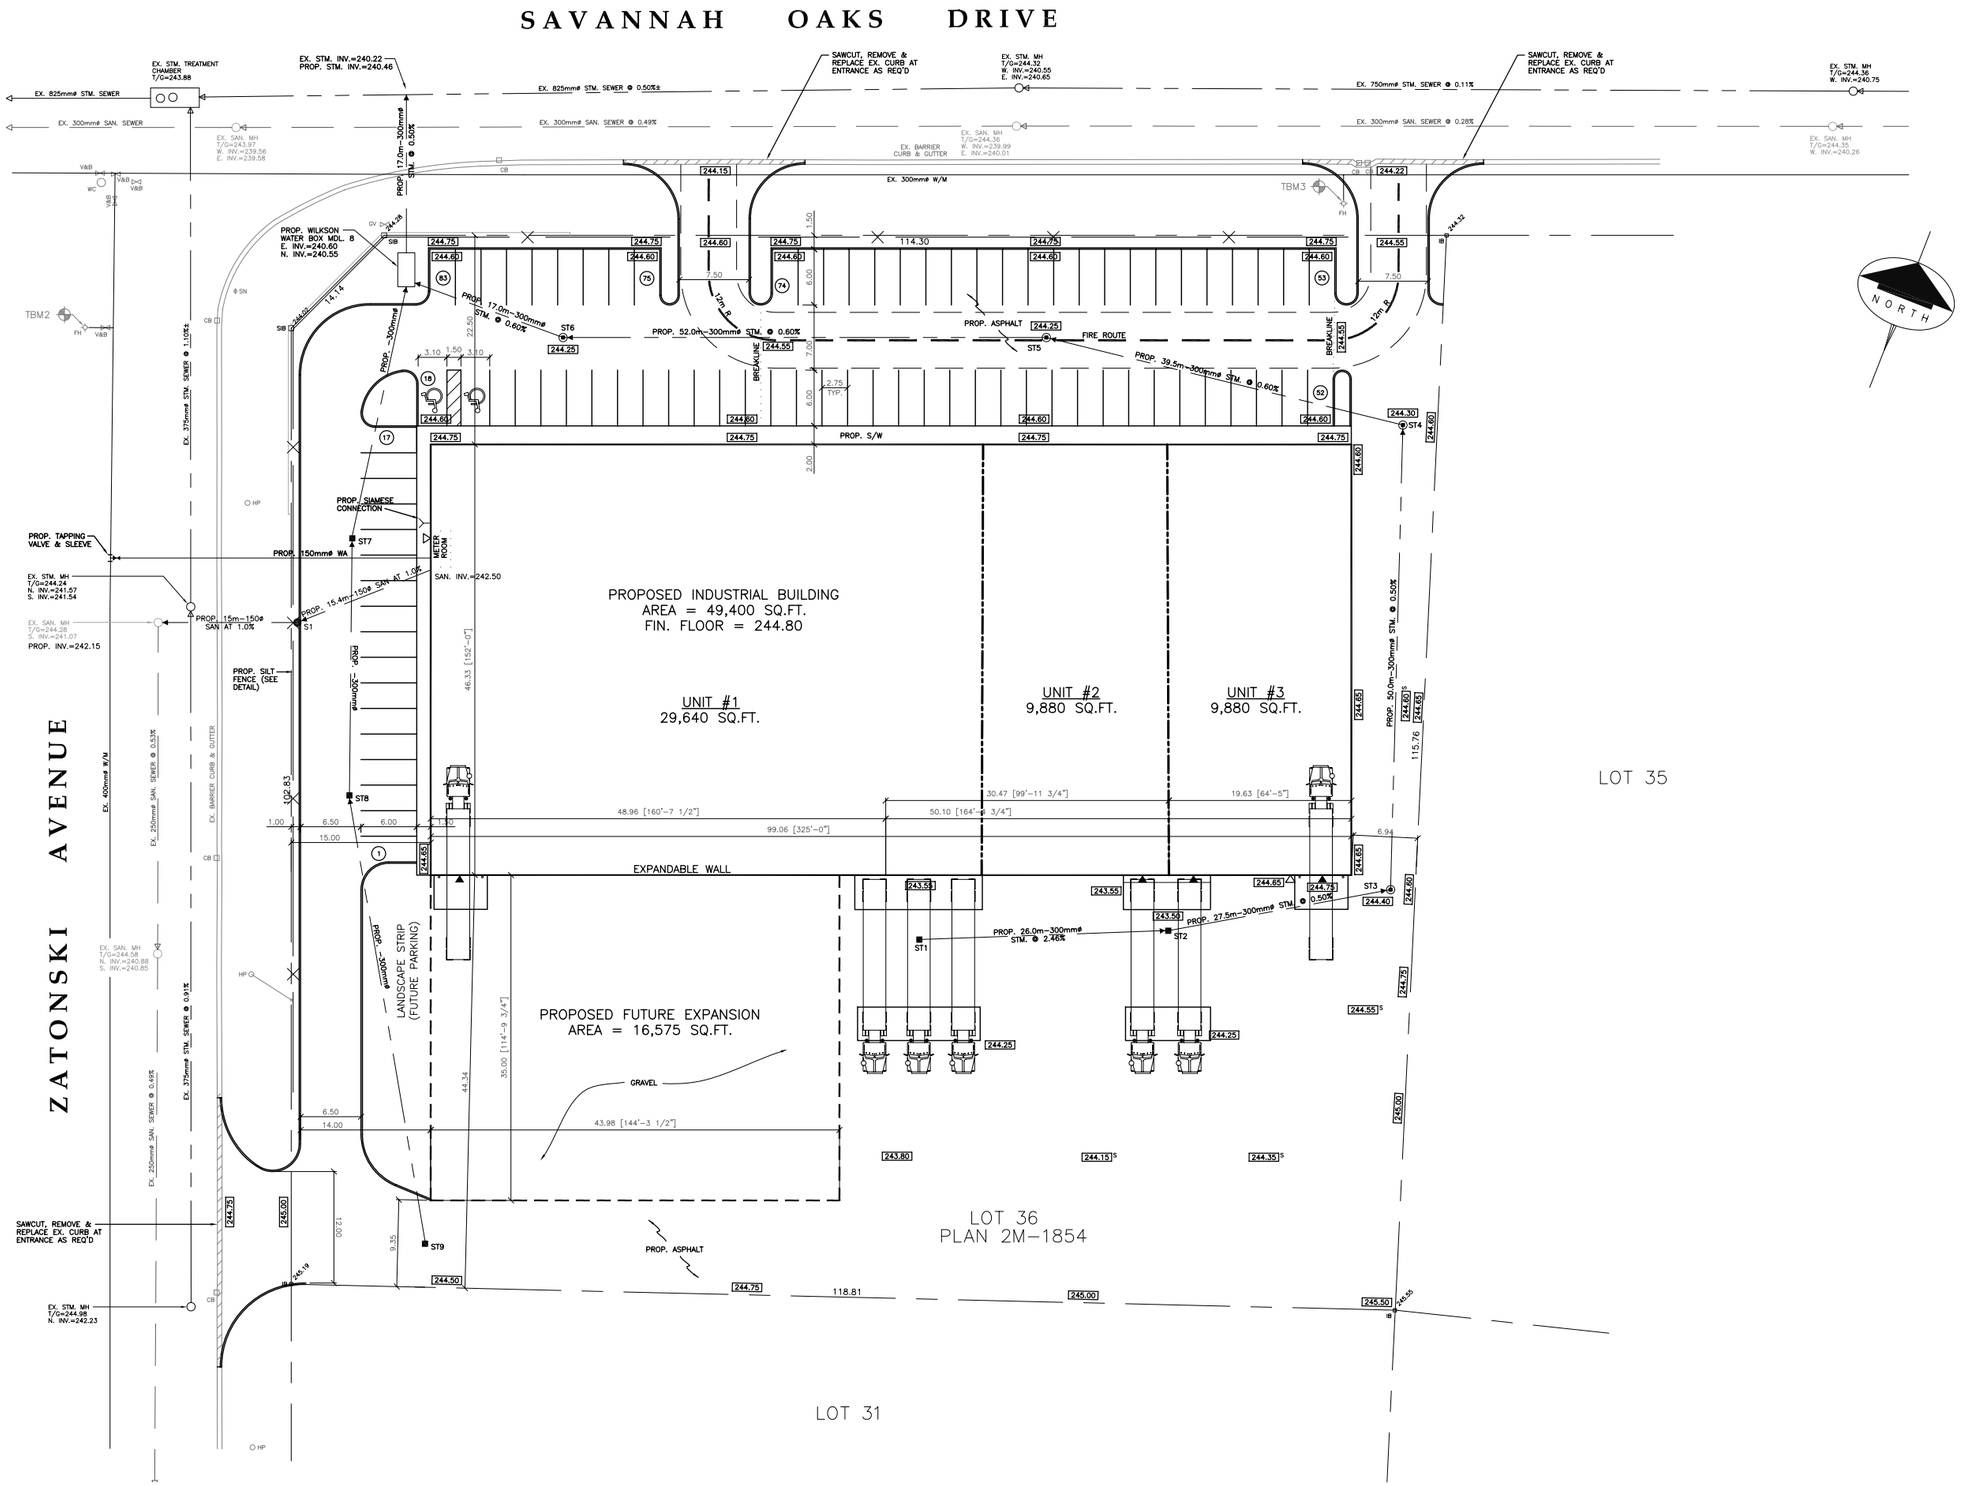

DRAWING LIST:

REVISIONS

NOTES:

VICANO CONSTRUCTION
GENERAL CONTRACTORS
VICANO CONSTRUCTION LIMITED
225 Paris Rd
Brantford, Ontario N3R 1J2
TEL:519-759-4120 FAX: 519-759-6911

CLIENT:
KGR POWER

PROJECT:
Proposed 49,400 SqFt. Industrial Building

LOCATION:
Brantford, ON

DESIGN:	SCALE:
PJV	1:30
DRAWN:	SHEET:
rgs	

TITLE: Site Plan

DATE:
Sept. 2006

DWG No.
SP1

VICANO PLOT DATE: Oct 25, 2006 - 2:14pm By: rgs VICANO File Location: X:\Drawings\Savannah Oaks Drive\Current\Proposed 3.dwg